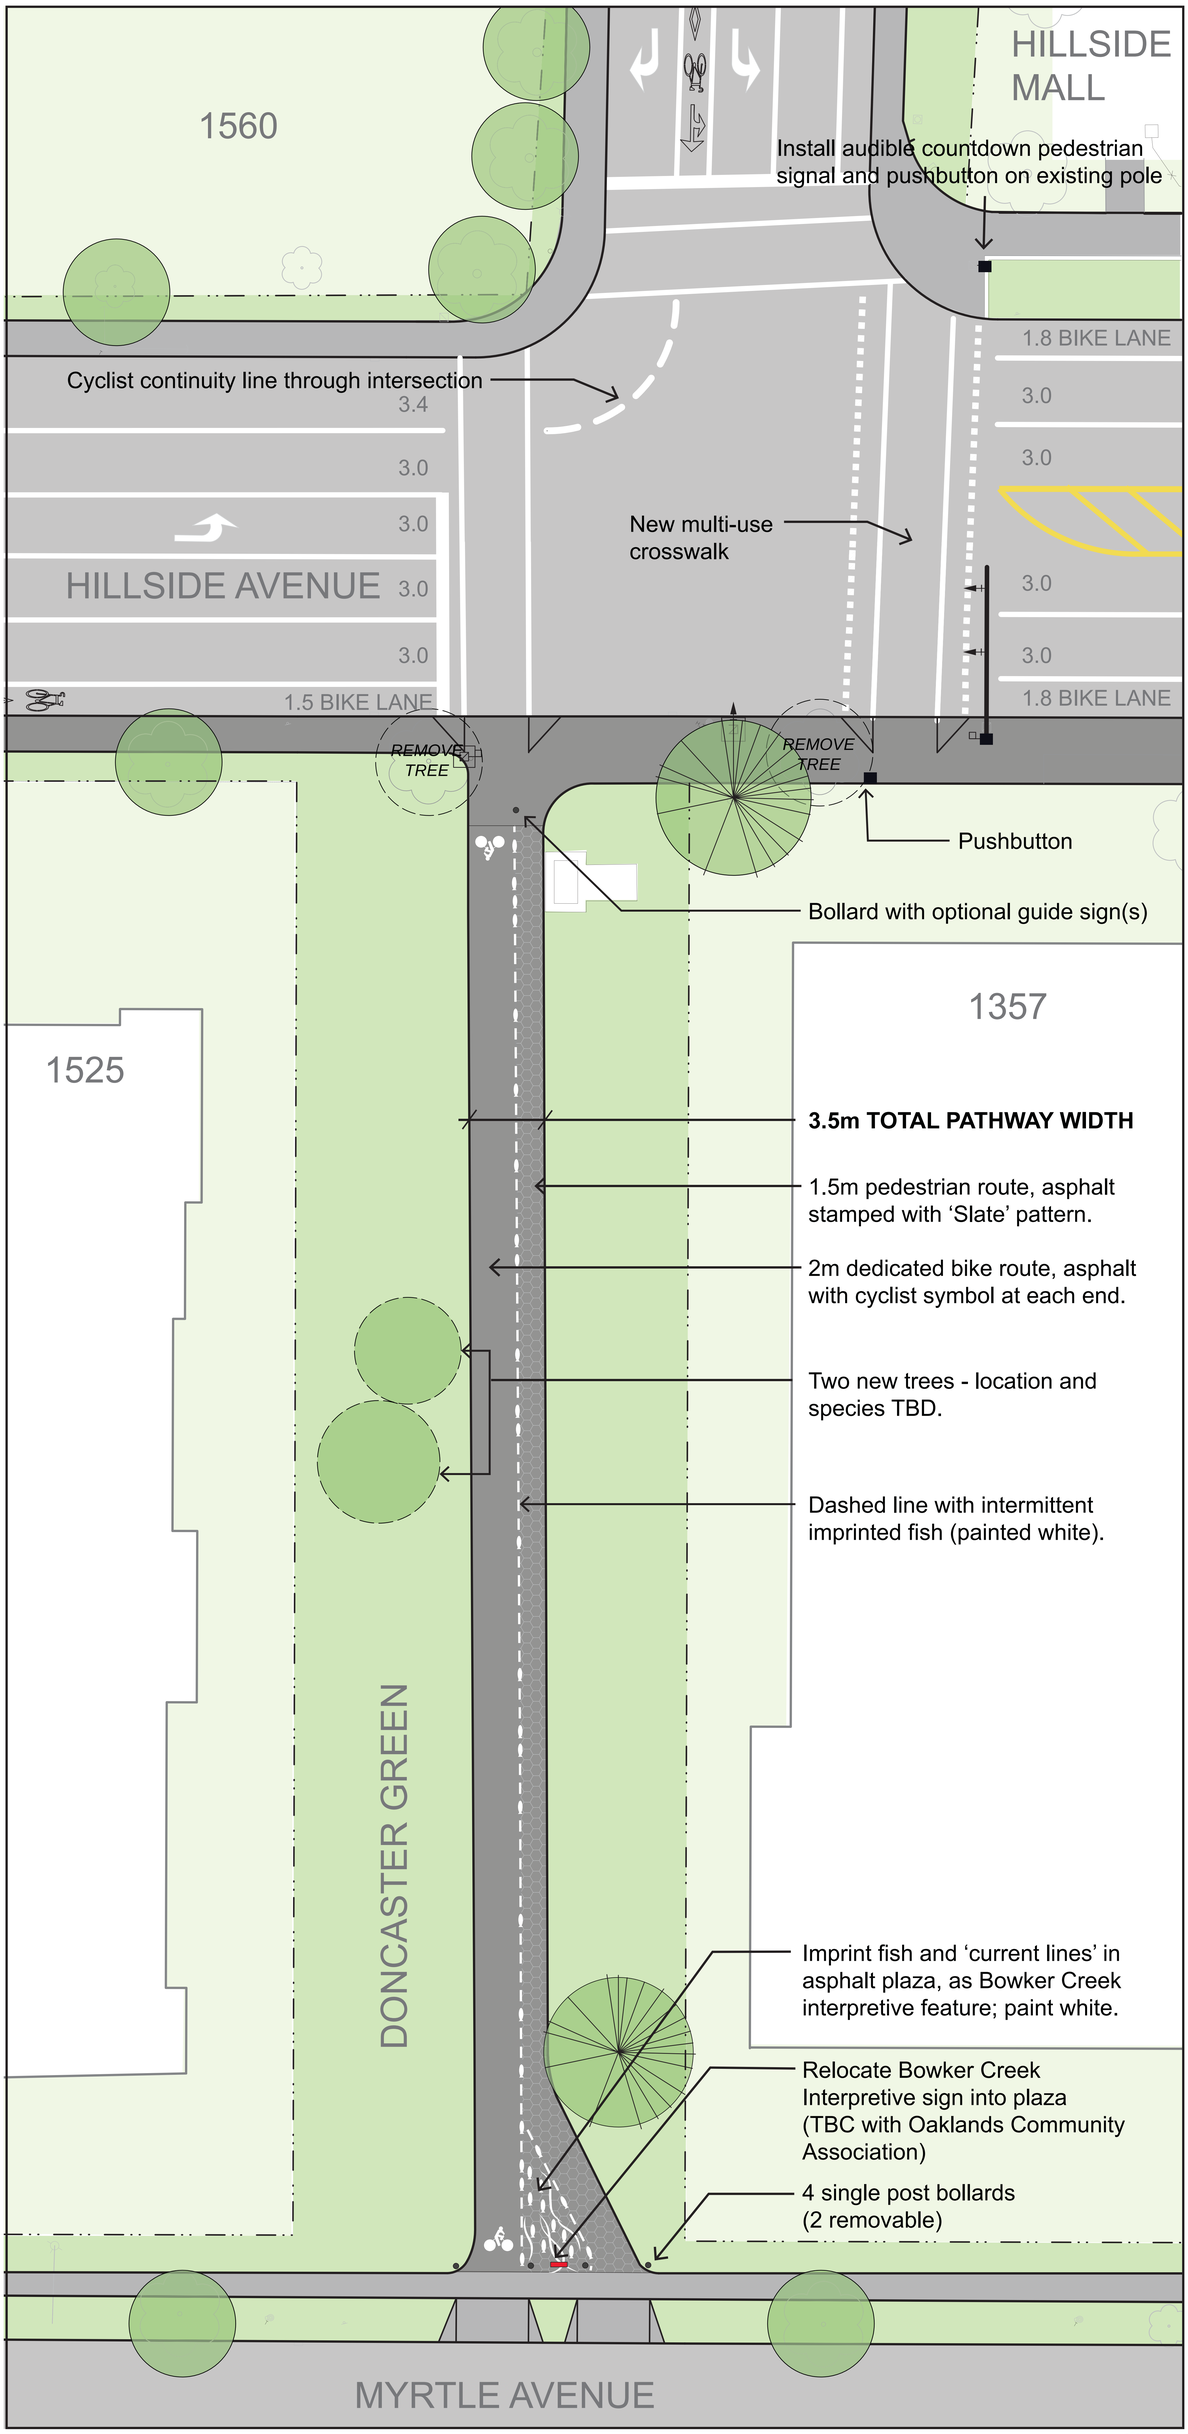

DONCASTER GREENWAY CONNECTION
Proposed pathway and intersection improvements

CITY OF VICTORIA

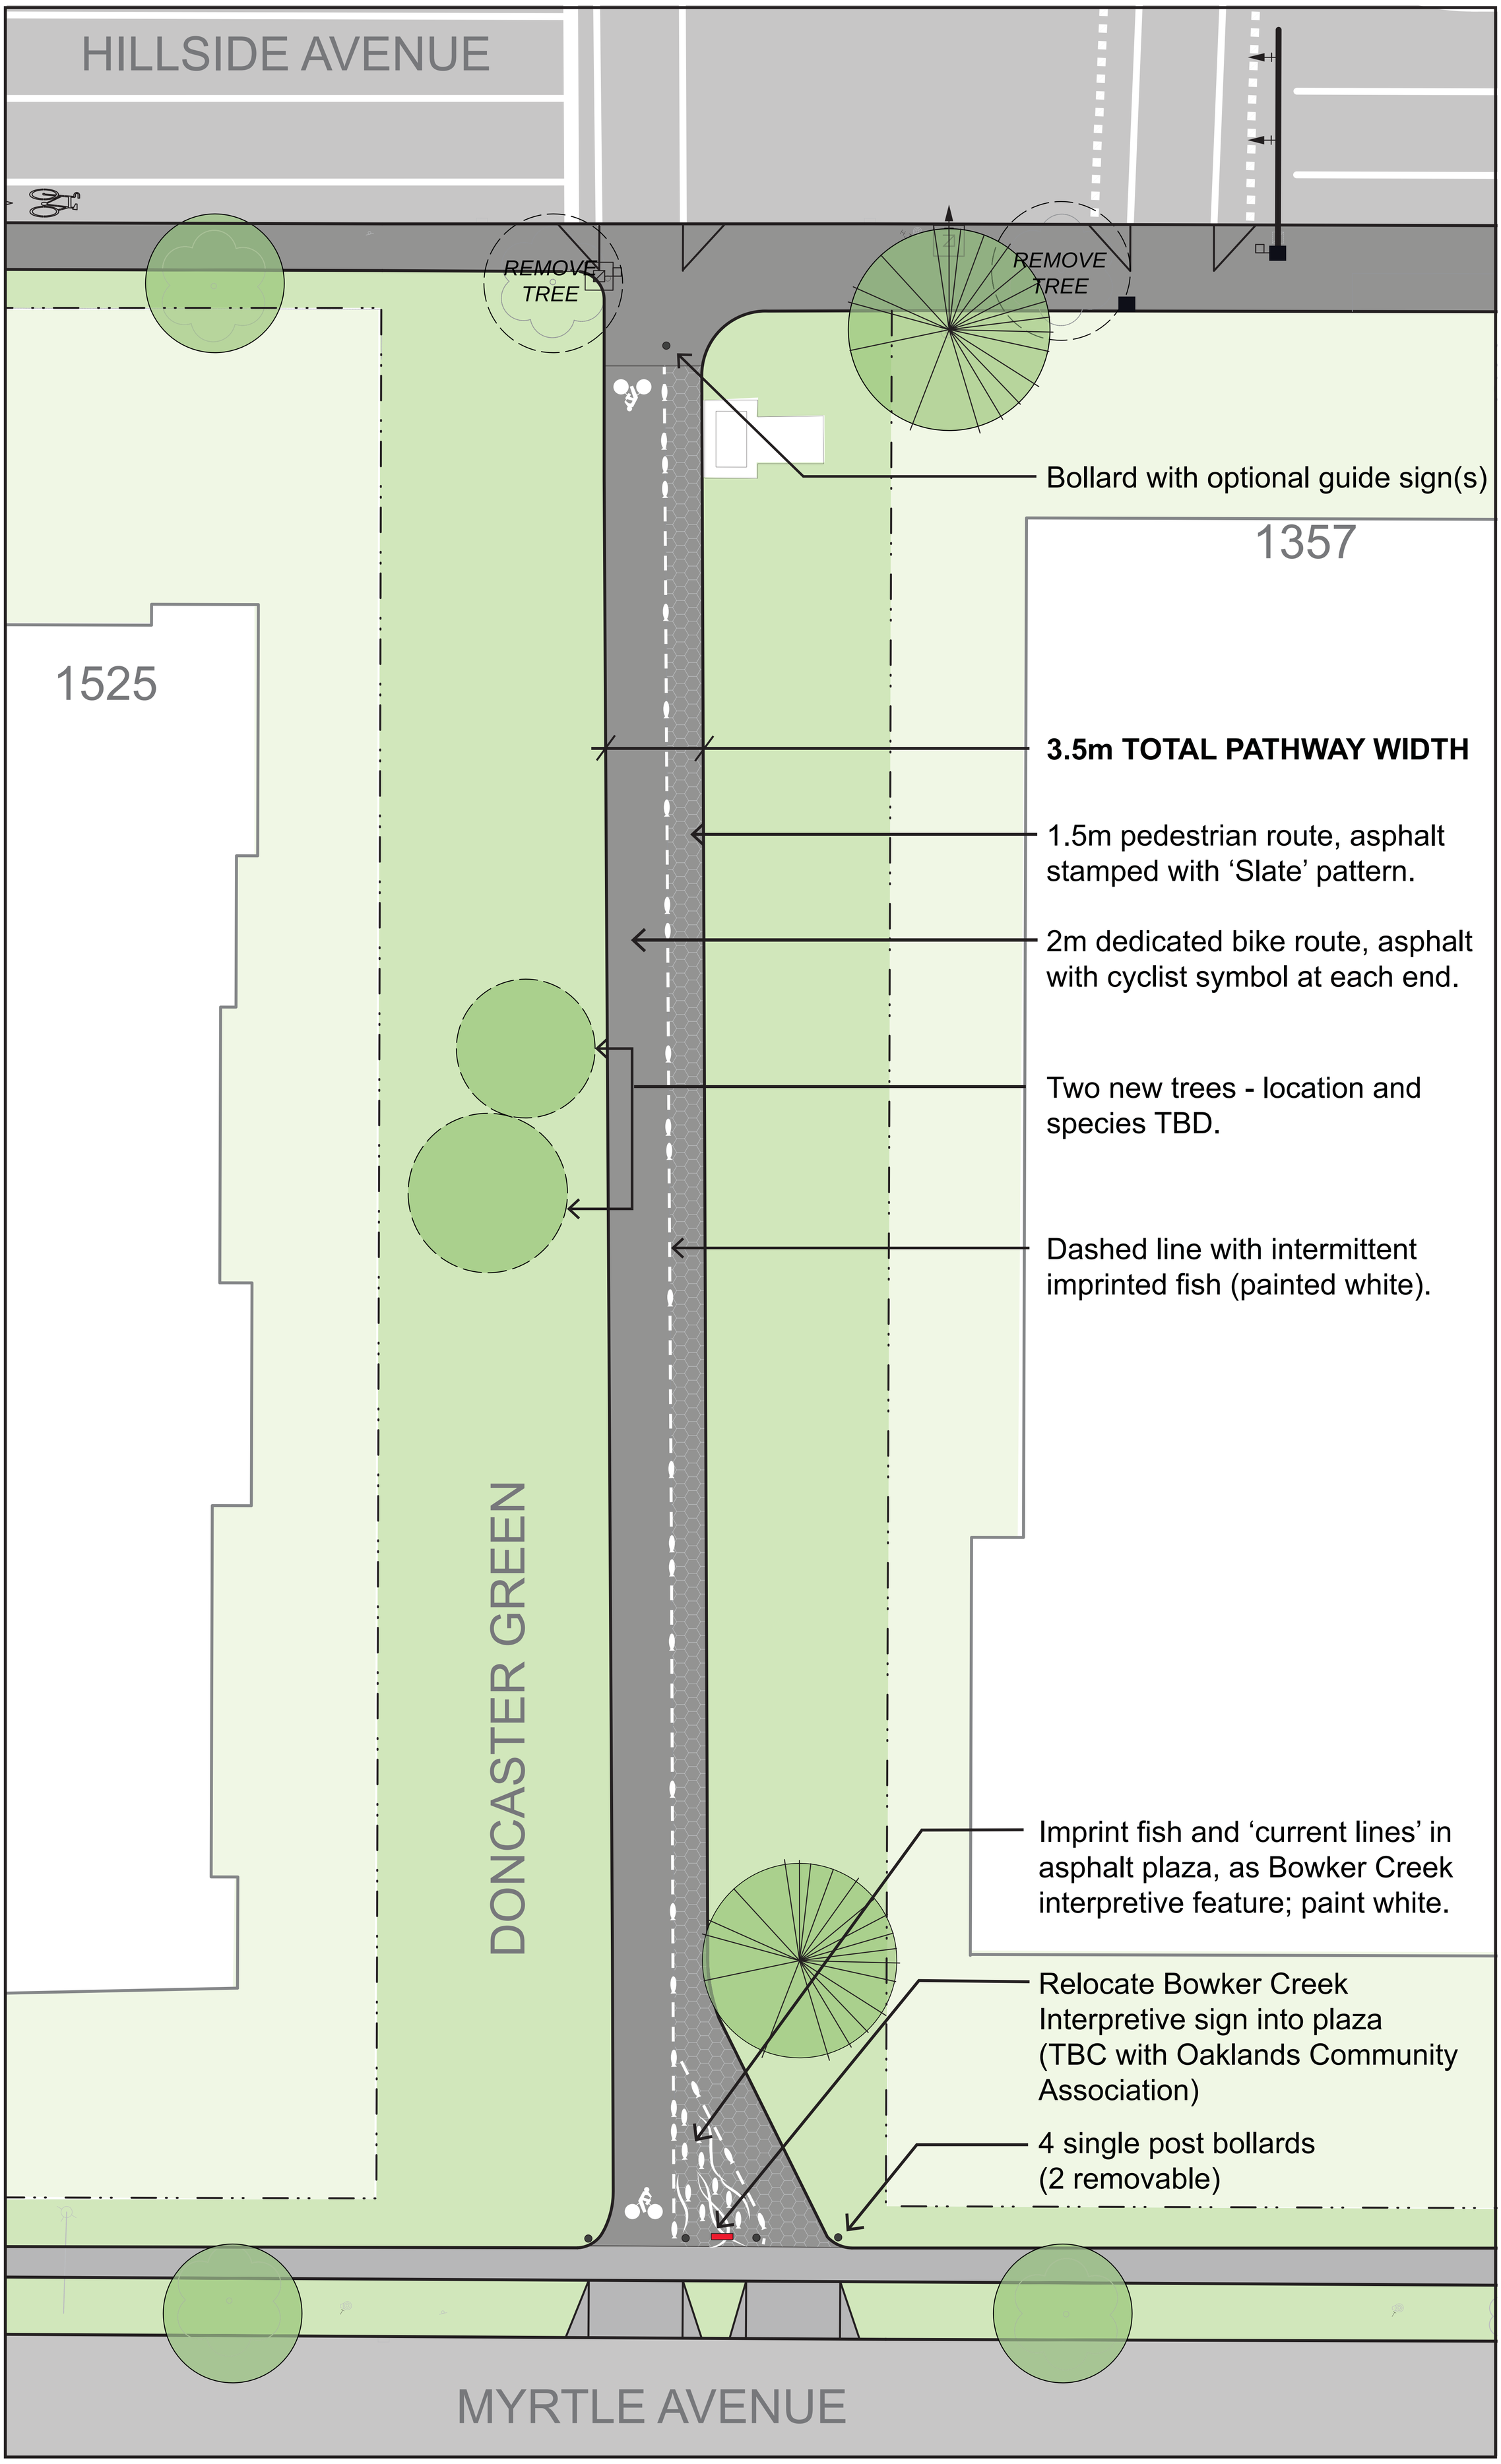

DONCASTER GREENWAY CONNECTION
Proposed pathway improvements

CITY OF VICTORIA